FilmL.A., Inc.
6255 W Sunset Blvd, 12th Floor
Hollywood, CA 90028
t: (213)977-8600 - f: (213)977-8601
www.filmla.com

Summary Information

Permit No: F00142737-A **Type of Permit:** FILMING **Release Date:** 09/26/2018

Production Company TWENTIETH CENTURY FOX TELEVISION

Insured Company Name TWENTIETH CENTURY FOX TELEVISION

Contact Phone No. 1 310-369-1000
Contact Phone No. 2 310-696-5734
Fax
Address 10201 W PICO BLVD, BUILDING 1
LOS ANGELES, California 90064

Production Title SINGLE PARENT- EP107

Type of Production TV Sitcom

Producer Erin O'Malley

Director tbd tbd

1st AD Michael Risoli

Production Manager Ryan Guellow

FilmL.A. Coordinator Cody Penwell

Location Manager Lucas Nalepinski
Primary Phone Mobile - 310-369-3586
Secondary Phone

Location Assistant n/a n/a
Primary Phone Mobile - 000-000-0000
Secondary Phone

Fees

FILMLA NON-REFUNDABLE FILM PERMIT RIDER FEE	$109.00

Total Permit Fee $109.00

Number of Locations 1

NOT A PERMIT

FilmL.A., Inc.
6255 W Sunset Blvd, 12th Floor
Hollywood, CA 90028
t: (213)977-8600 - f: (213)977-8601
www.filmla.com

Summary Information

Location

Permit Number	F00142737-A	**Location Manager**	Lucas Nalepinski
Production Company	TWENTIETH CENTURY FOX TELEVISI...	Primary Phone	Mobile - 310-369-3586
Insured Company	TWENTIETH CENTURY FOX TELEVISI...	Secondary Phone	
Production Title	SINGLE PARENT- EP107		

Location Address 10302 Tennessee Ave, Los Angeles, CA, 90064

Location Type Private Residence

Film Dates 9/26/2018 - 9/26/2018 07:00 - 22:00 1 day

Strike Dates 9/26/2018 - 9/26/2018 22:00 - 23:00

Open or Closed to the Public Closed

Generic Conditions

*Certain service and personnel fees required by jurisdictional agencies are not collected by FilmL.A. Any such fees must be paid directly to the appropriate agency, and a separate invoice will be provided to the permittee.
*LA CITY AND/OR LA COUNTY FIRE CHECKLIST ATTACHED TO FINAL PERMIT. THE PERMITTEE IS RESPONSIBLE FOR COMPLETING CHECKLIST PRIOR TO FILMING ACTIVITY AT THIS LOCATION. NON COMPLIANCE MAY RESULT IN ASSIGNMENT OF A FIRE OFFICER.
All closures impacting sidewalks must be implemented per WATCH manual, CA MUTCD TA-28 & TA-29
Community Survey Obtained
Equipment staging and vehicles may park on one side of the street only.
Must Maintain 5' Clearance on Sidewalks/Walkways
Must maintain local/emergency access
No cast or crew parking on area streets
No interference with merchant activity.
No interference with vehicular or pedestrian traffic
No stopping and setting up in residential areas before 7am or after 10pm without prior approval
No stopping or setting up in front of merchants or residents without prior approval
Number of uniformed officers listed on the permit is a minimum requirement. Permittee remains responsible for deploying a sufficient number of uniformed officers to provide traffic and crowd control to ensure the safety of the film crew and the public.
Traffic control must be done in accordance w/MUTCD
Traffic Officers Required
Uniformed officers shall have a copy of the film permit in their possession and are required to confirm that all traffic control signage devices are in place.

Please see attached document Tennesse Ave (closure) btwn Fox Hills Dr & Kerwood Ave - Single Parent (Rev2).pdf

NOT A PERMIT

FilmL.A., Inc.
6255 W Sunset Blvd, 12th Floor
Hollywood, CA 90028
t: (213)977-8600 - f: (213)977-8601
www.filmla.com

Summary Information — Location

Permit Number F00142737-A
Production Company TWENTIETH CENTURY FOX TELEVISI...
Insured Company TWENTIETH CENTURY FOX TELEVISI...
Production Title SINGLE PARENT- EP107

Location Manager Lucas Nalepinski
Primary Phone Mobile - 310-369-3586
Secondary Phone

Equipment on Location

Type	Quantity
5 or 10 ton trucks	4
Cast/Crew vehicles	60
Catering Truck	1
Cube Trucks	4
Generator	1
Honey Wagons	1
Motor Homes	2
Picture vehicles	2
Portable restrooms	1
Trailers	2
Vans	3

Personnel on Location

Type	Quantity
Cast	5
Crew	60
Off-Duty/Active LAPD Officer(s)	2
Spot Check	1

Filming Activities Drive ups & away; Equipment on property; Equipment on sidewalk & street; Equipment on sidewalk, in curb lane & across street; Exterior Dialogue; Exterior establishing shots; Exterior models against scenery; Intermittent traffic control - 2 minutes standard; walk and talk, camera/actors/equipment in the street, cable crossovers also in street; LOCAL ACCESS DURING FULL CLOSURE;

Jurisdiction **Political:** Los Angeles City - Council District 05 **Police:** Los Angeles Police Department **Fire:** Los Angeles City

Thomas Guide **Page:** 632 **Grid:** E4

Coordinator Note RIDER A EXTENDS FILMING AT THE LOCATION UNTIL 2200HRS (STRIKE UNTIL 2300HRS)

Parking

Base Camp Location Type : Other Location — 10201 West Pico Boulevard, Los Angeles, CA, 90064

Crew Parking Location Type : Other Location — 10201 West Pico Boulevard, Los Angeles, CA, 90064

Lane / Full Closure FULL CLOSURE: TENNESSEE AVE., FROM FOX HILLS DR. - KERWOOD AVE.

Approximate Footage 0 - 300

Date(s) 9/26/2018 to 9/26/2018 **Time(s)** 07:00 to 22:00

NOT A PERMIT

FilmL.A., Inc.
6255 W Sunset Blvd, 12th Floor
Hollywood, CA 90028
t: (213)977-8600 - f: (213)977-8601
www.filmla.com

Summary Information

Location

Location 1 of 1

Permit Number	F00142737-A	**Location Manager**	Lucas Nalepinski
Production Company	TWENTIETH CENTURY FOX TELEVISI...	Primary Phone	Mobile - 310-369-3586
Insured Company	TWENTIETH CENTURY FOX TELEVISI...	Secondary Phone	
Production Title	SINGLE PARENT- EP107		

NOT A PERMIT

Permit #F001427373-A

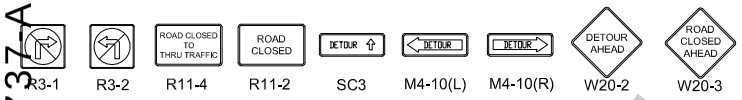

TYPE I W/ SIGN

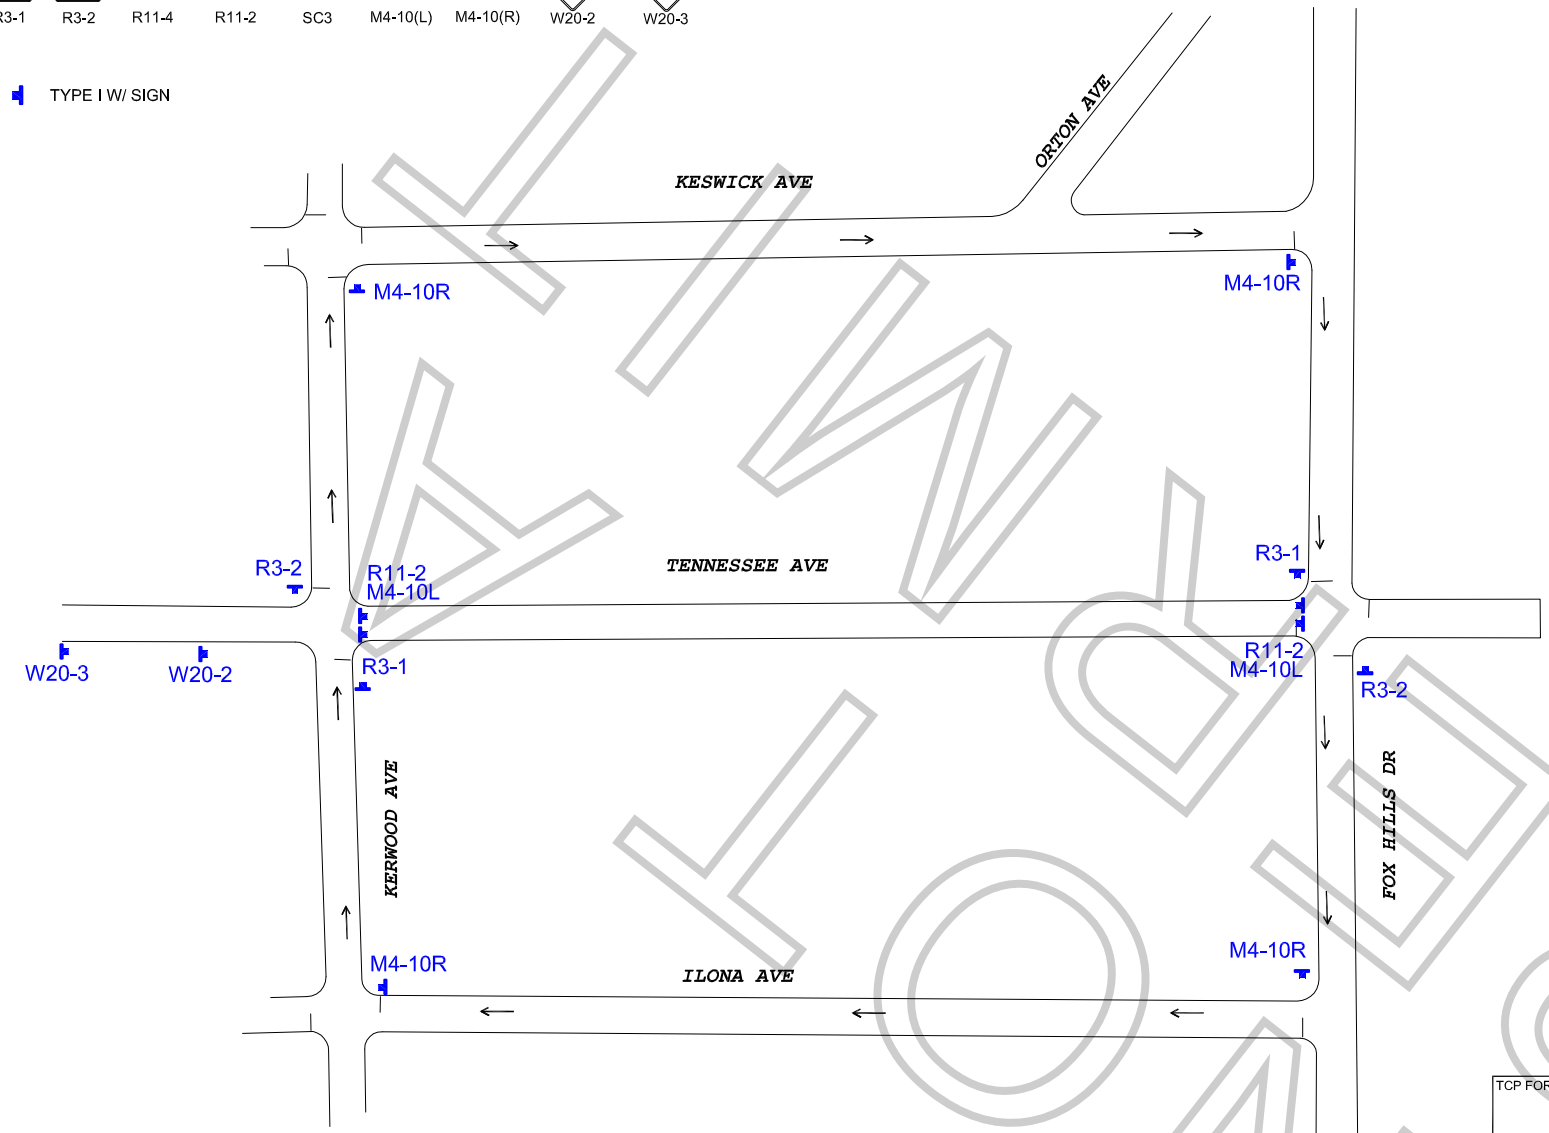

ALL TRAFFIC CONTROL WILL BE INSTALLED TO MEET OR EXCEED THE MUTCD AND WATCH MINIMUM REQUIREMENTS

WORK ZONE TRAFFIC CONTROL PLAN
GENERAL NOTES

1. DATE/TIME: 9-26-18 FROM 07:00 HOURS TO 22:00 HOURS.

2. ALL SIGNING, STRIPING, AND TRAFFIC CONTROL DEVICES SHALL CONFORM TO THE (CURRENT) STATE OF CALIFORNIA DEPARTMENT OF TRANSPORTATION (CALTRANS) STANDARD PLANS AND STANDARD SPECIFICATIONS, CALIFORNIA MUTCD, AND ANY ADDENDUMS THERETO, AND AS SHOWN ON THESE PLANS, SYMBOLS AND ABBREVIATIONS USED ARE SHOWN ON CALTRANS STANDARD PLANS.
3. THERE WILL BE NO INTERFERENCE WITH TRAFFIC SIGNALS OR CROSSWALKS.
4. CONES WILL BE 28" MINIMUM HEIGHT AND HAVE REFLECTORIZED SLEEVES FOR NIGHT WORK.
5. POLICE WILL DIRECT TRAFFIC IF NECESSARY.

TCP FOR: 20TH CENTURY FOX: "SINGLE PARENT"

LOCATION: TENNESSE AVE CLOSURE
FOX HILLS DR TO KERWOOD AVE
CENTURY CITY, CALIFORNIA

CONTACT: LUCA NALEPINSKI
PH# 617-283-3156
ELISA SMITH
PH# 213-763-9000

JCL TRAFFIC SERVICES
(213) 622-9775
C31-CA Lic # 805357

DATE | REVISIONS

DRAFTER: MARIO MENJIVAR
SCALE: N.T.S.
FILM LA: CP

KLIXOUT